

Intellectual Property and Ownership of Drawings: All architectural drawings, specifications, and other documents prepared by Inco Steel Buildings, Inc, are instruments of service and remain the sole property of the Company, which retains all common law, statutory, and other reserved rights, including copyrights. These drawings are provided to the Client solely for use with respect to this specific project. The Client is granted a non-exclusive license to possess and use the drawings for the execution of the project, but they may not be sold, leased, or transferred to any other party. Any unauthorized use, modification, or reuse of these drawings without the express written consent of Inco Steel Buildings, Inc, is strictly prohibited. Upon request or termination of this Agreement, the Client agrees to promptly return or destroy all copies of the drawings. DESIGN START DATE: Sept-09, 2026. FIRST PRINTING DATE: 9/17/2026. REVISION DATE(S): . CURRENT PRINT DATE: Thursday, September 17, 2026.

Construction work detailed herein must comply with the 2024 North Carolina State Building Code (or the legally adopted subsequent edition in effect at the time of permit application), including all local codes and ordinances.

TOWN/CITY/COUNTY OF WAKE COUNTY NORTH CAROLINA INSPECTIONS



A1
A1.1

PROPOSED 35' W x 40' L x 16' EH
FRONT PERSPECTIVE
SCALE: 0" = 0'0

JOB # 1055: [REDACTED]

PRELIMINARY NOT FOR PERMT – NOT ENGINEERED DRAWINGS

CONSULTATION MEETING DATES:
#1 TUES. SEPT-8,2026
#2 WED. SEPT-9,2026
TOTAL HOURS TO-DATE:

DRAWING HRS TO-DATE 9/15/2026 = 42-HRS
AS OF: 2:50 PM

PLAN REVISION NO: #02

REVISION DATE: SEPT 13-15, 2026

DOCUMENT APPROVAL: SHEET # 1

OWNER APPROVAL_____

APPROVAL DATE:_____

©2026 COPYRIGHT NOTICE

NOTICE: THIS DOCUMENT IS OWNED BY INCO STEEL BUILDINGS CORPORATION. AD INFINITUM.

NO PART OF THIS DOCUMENTS MAY BE USED, REPRODUCED, MODIFIED OR TRANSMITTED INCLUDING ADAPTATION OF THE PLANS OR ILLUSTRATIONS IN PART OR IN THEIR ENTIRETY IN ANY FORM OR BY ANY MEANS, ELECTRONIC OR MECHANICAL, INCLUDING PHOTOCOPYING, RECORDING OR BY ANY TYPE OF INFORMATION STORAGE AND RETRIEVAL SYSTEM WITHOUT THE EXPRESSED WRITTEN PRIOR PERMISSION FROM THE OWNER, ORIGINATOR AND CREATOR, INCO STEEL BUILDINGS CORP.

THE DOCUMENT REPRESENTS AN EXCLUSIVE MEANS OF SERVICE, CONNECTED TO AND PROVIDED BY INCO STEEL BUILDINGS CORPORATION FOR THE CONSTRUCTION OF A SINGLE, INDEPENDENT PROJECT FOR THE CLIENT(S) AS WRITTEN HEREIN. NO OTHER USE IS AUTHORIZED OR PERMITTED BY INCO STEEL BUILDINGS CORPORATION.

STORAGE BUILDING
PRE-ENGINEERED STEEL BUILDING

JOSH CHAMBLEE
801 ELBRIDGE DR, RALEIGH, NC 27603
WAKE COUNTY NORTH CAROLINA
ID# 0204177, LO7 WORTHINGTON SUB BM1994-70

INCO STEEL BUILDINGS
LICENSED GENERAL CONTRACTOR #87272
300 SOUTHTOWN CIRCLE, ROLESVILLE, NC 27571
OFFICE: (919) 335-8099 FIELD: (919) 391-7577

DRAWN BY: JOHN INMAN TEL: 919-391-7577

REVISIONS: SEPT 13-15, 2026
PLAN START DATE: SET-09-2026
PLAN PRINT DATE: Thursday, September 17, 2026
FINAL PRINT DATE: Thursday, September 17, 2026
DRAWING NO: 1055

STRUCTURAL ENGINEER DATA (Not Applicable)
STAMP DATE:
FIRM NAME:
FIRM ADDRESS:
FIRM TELEPHONE OFFICE:


DRAWING SHEET NO

A1
OF 1 SHEETS

Intellectual Property and Ownership of Drawings: All architectural drawings, specifications, and other documents prepared by Inco Steel Buildings, Inc, are instruments of service and remain the sole property of the Company, which retains all common law, statutory, and other reserved rights, including copyrights. These drawings are provided to the Client solely for use with respect to this specific project. The Client is granted a non-exclusive license to possess and use the drawings for the execution of the project, but they may not be sold, leased, or transferred to any other party. Any unauthorized use, modification, or reuse of these drawings without the express written consent of Inco Steel Buildings, Inc, is strictly prohibited. Upon request or termination of this Agreement, the Client agrees to promptly return or destroy all copies of the drawings. DESIGN START DATE: Sept-09, 2026. FIRST PRINTING DATE: 9/17/2026. REVISION DATE(S): . CURRENT PRINT DATE: Thursday, September 17, 2026.

Construction work detailed herein must comply with the 2024 North Carolina State Building Code (or the legally adopted subsequent edition in effect at the time of permit application), including all local codes and ordinances.

TOWN/CITY/COUNTY OF WAKE COUNTY NORTH CAROLINA INSPECTIONS

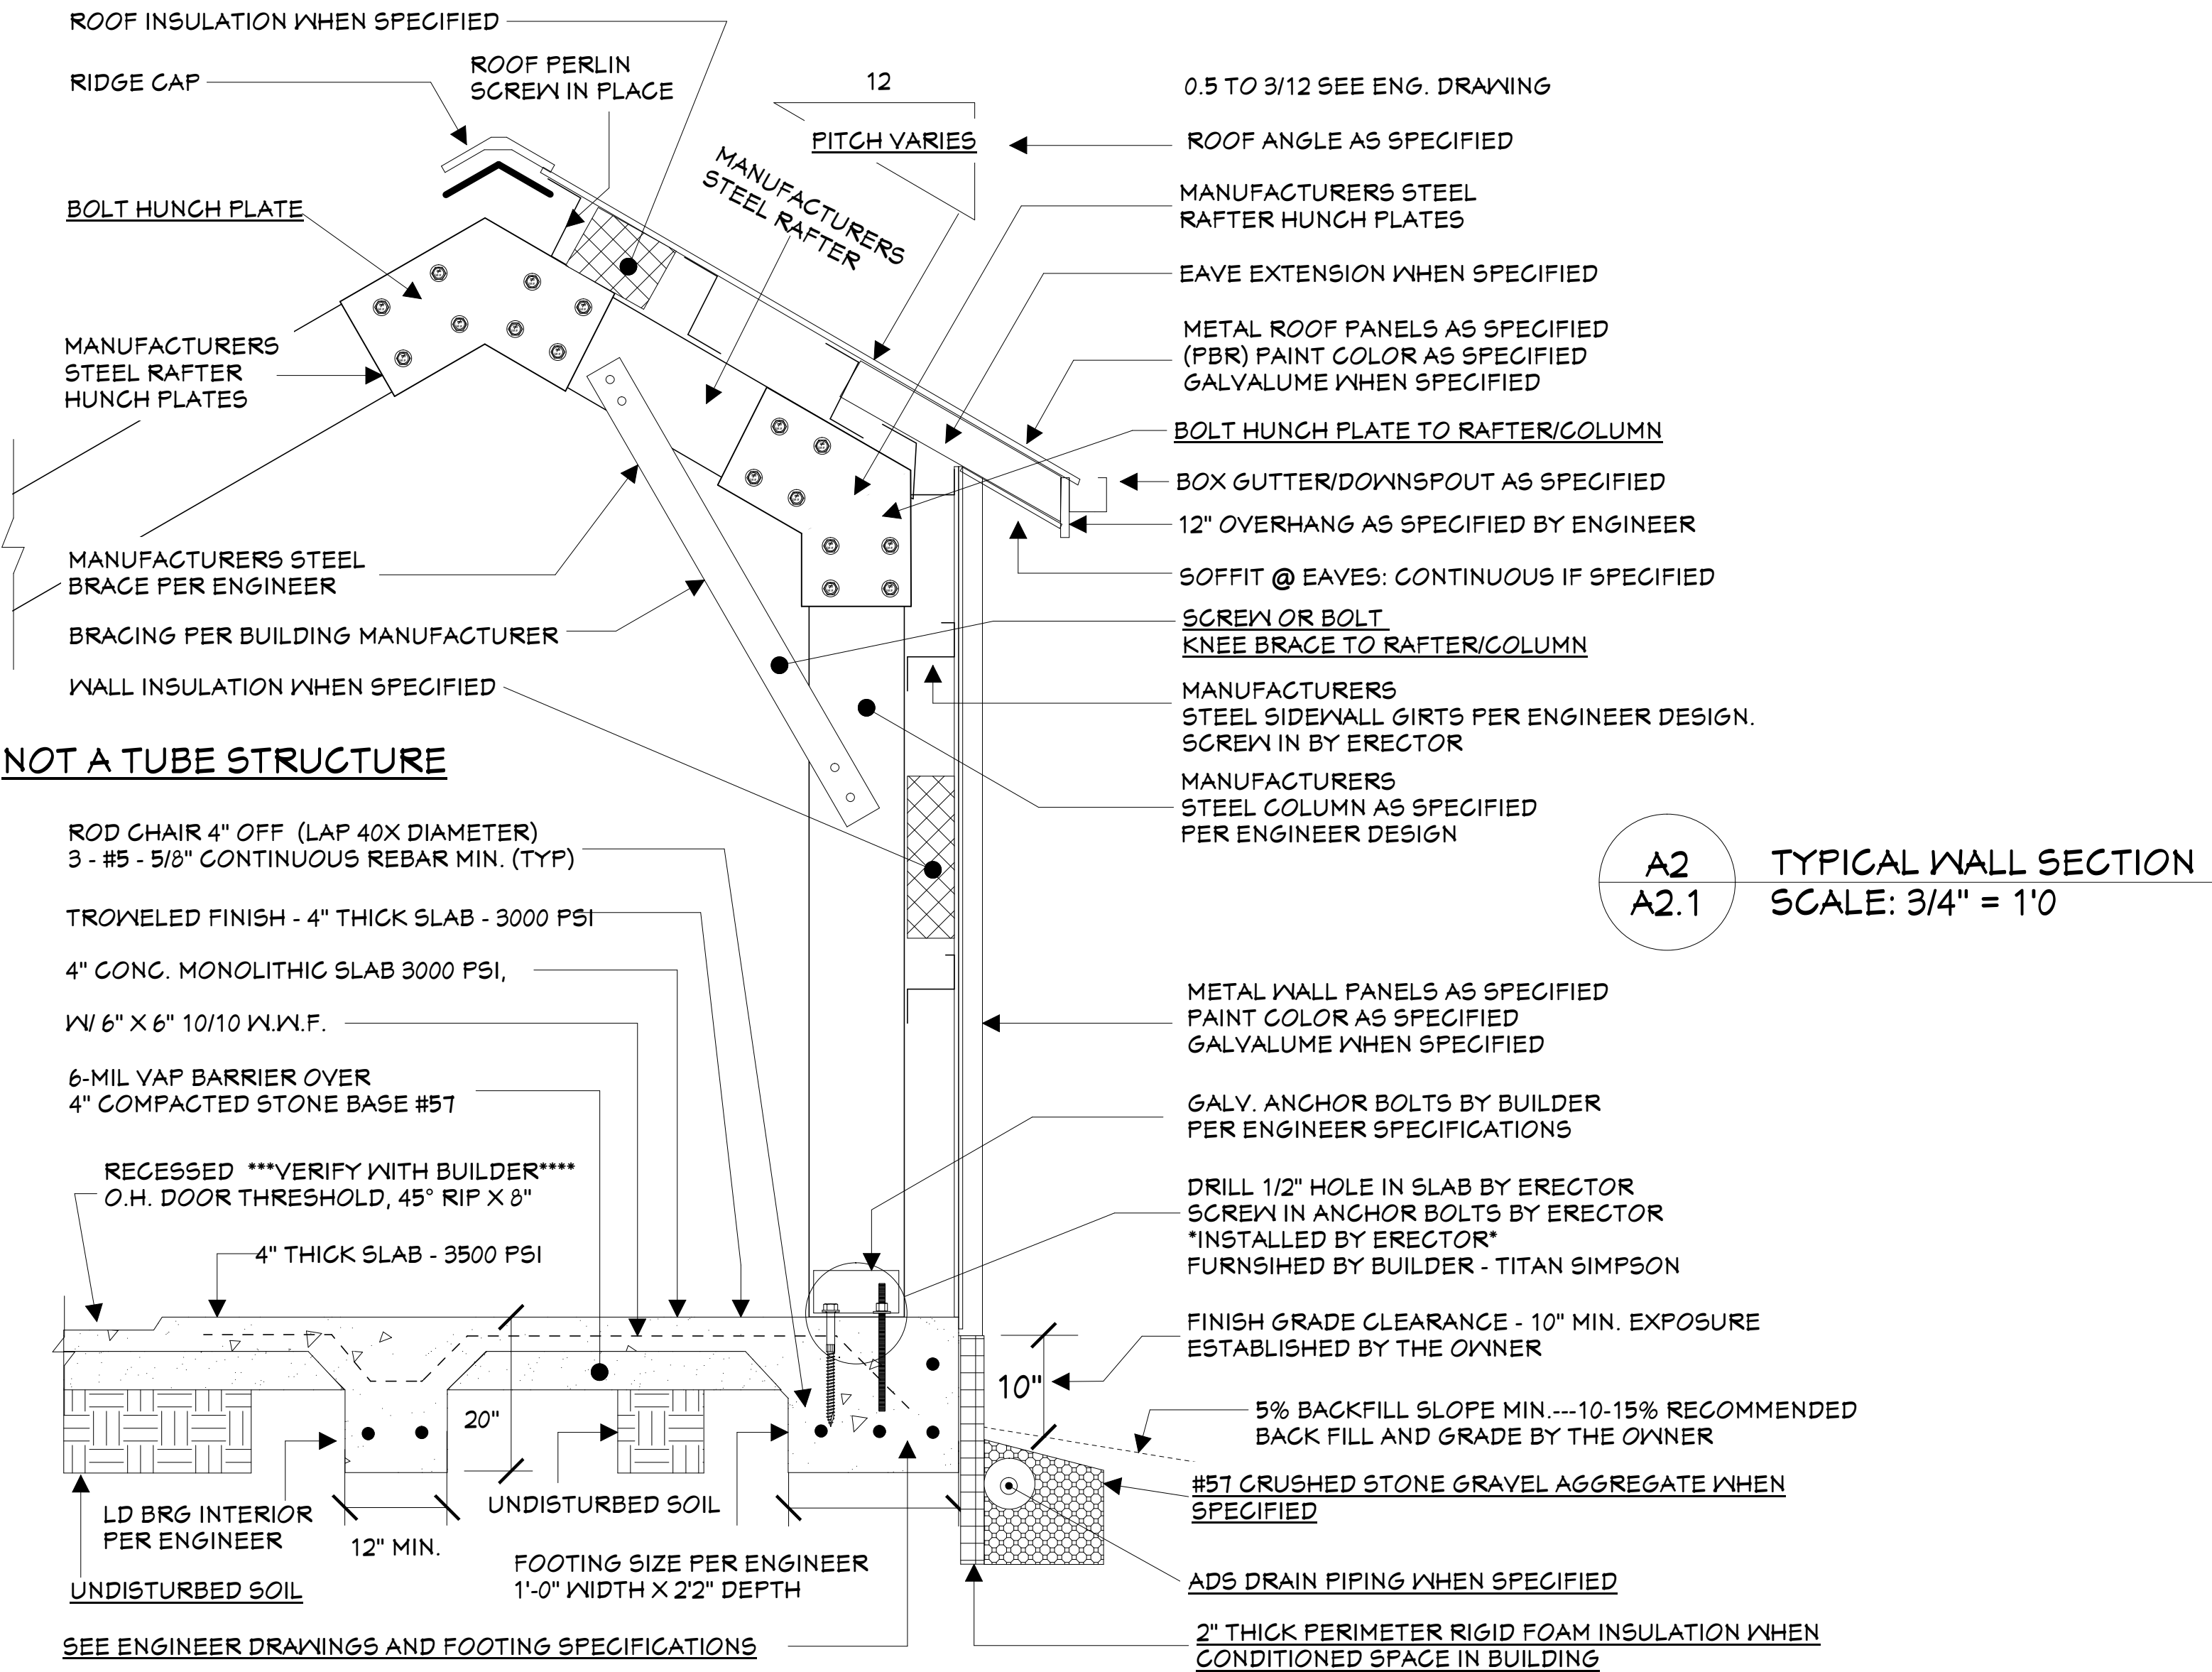

JOB # 1055: [REDACTED]

PRELIMINARY NOT FOR PERMT – NOT ENGINEERED DRAWINGS

CONSULTATION MEETING DATES:
#1 TUES. SEPT-8,2026
#2 WED. SEPT-9,2026
TOTAL HOURS TO-DATE:

DRAWING HRS TO-DATE 9/15/2026 = 42-HRS
AS OF: 2:50 PM

PLAN REVISION NO: #02

REVISION DATE: SEPT 13-15, 2026

DOCUMENT APPROVAL: SHEET # 2

OWNER APPROVAL _____

APPROVAL DATE: _____

©2026 COPYRIGHT NOTICE

NOTICE: THIS DOCUMENT IS OWNED BY INCO STEEL BUILDINGS CORPORATION. AD INFINITUM.

NO PART OF THIS DOCUMENTS MAY BE USED, REPRODUCED, MODIFIED OR TRANSMITTED INCLUDING ADAPTATION OF THE PLANS OR ILLUSTRATIONS IN PART OR IN THEIR ENTIRETY IN ANY FORM OR BY ANY MEANS, ELECTRONIC OR MECHANICAL, INCLUDING PHOTOCOPYING, RECORDING OR BY ANY TYPE OF INFORMATION STORAGE AND RETRIEVAL SYSTEM WITHOUT THE EXPRESSED WRITTEN PRIOR PERMISSION FROM THE OWNER, ORIGINATOR AND CREATOR, INCO STEEL BUILDINGS CORP.

THE DOCUMENT REPRESENTS AN EXCLUSIVE MEANS OF SERVICE, CONNECTED TO AND PROVIDED BY INCO STEEL BUILDINGS CORPORATION FOR THE CONSTRUCTION OF A SINGLE, INDEPENDENT PROJECT FOR THE CLIENT(S) AS WRITTEN HEREIN. NO OTHER USE IS AUTHORIZED OR PERMITTED BY INCO STEEL BUILDINGS CORPORATION.

STORAGE BUILDING
PRE-ENGINEERED STEEL BUILDING

JOSH CHAMBLEE
801 ELBRIDGE DR, RALEIGH, NC 27603
WAKE COUNTY NORTH CAROLINA
ID# 0204177, LO7 WORTHINGTON SUB BM1994-70

INCO STEEL BUILDINGS
LICENSED GENERAL CONTRACTOR #87272
300 SOUTHTOWN CIRCLE, ROLESVILLE, NC 27571
OFFICE: (919) 335-8099 FIELD: (919) 391-7577

DRAWN BY: JOHN INMAN TEL: 919-391-7577

REVISIONS: SEPT 13-15, 2026
PLAN START DATE: SET-09-2026
PLAN PRINT DATE: Thursday, September 17, 2026
FINAL PRINT DATE: Thursday, September 17, 2026
DRAWING NO: 1055


STRUCTURAL ENGINEER DATA (Not Applicable)
STAMP DATE:
FIRM NAME:
FIRM ADDRESS:
FIRM TELEPHONE OFFICE:

DRAWING SHEET NO
A2
OF 2 SHEETS


Intellectual Property and Ownership of Drawings: All architectural drawings, specifications, and other documents prepared by Inco Steel Buildings, Inc, are instruments of service and remain the sole property of the Company, which retains all common law, statutory, and other reserved rights, including copyrights. These drawings are provided to the Client solely for use with respect to this specific project. The Client is granted a non-exclusive license to possess and use the drawings for the execution of the project, but they may not be sold, leased, or transferred to any other party. Any unauthorized use, modification, or reuse of these drawings without the express written consent of Inco Steel Buildings, Inc, is strictly prohibited. Upon request or termination of this Agreement, the Client agrees to promptly return or destroy all copies of the drawings. DESIGN START DATE: Sept-09, 2026. FIRST PRINTING DATE: 9/17/2026. REVISION DATE(S): . CURRENT PRINT DATE: Thursday, September 17, 2026.

Construction work detailed herein must comply with the 2024 North Carolina State Building Code (or the legally adopted subsequent edition in effect at the time of permit application), including all local codes and ordinances.


TOWN/CITY/COUNTY OF WAKE COUNTY NORTH CAROLINA INSPECTIONS

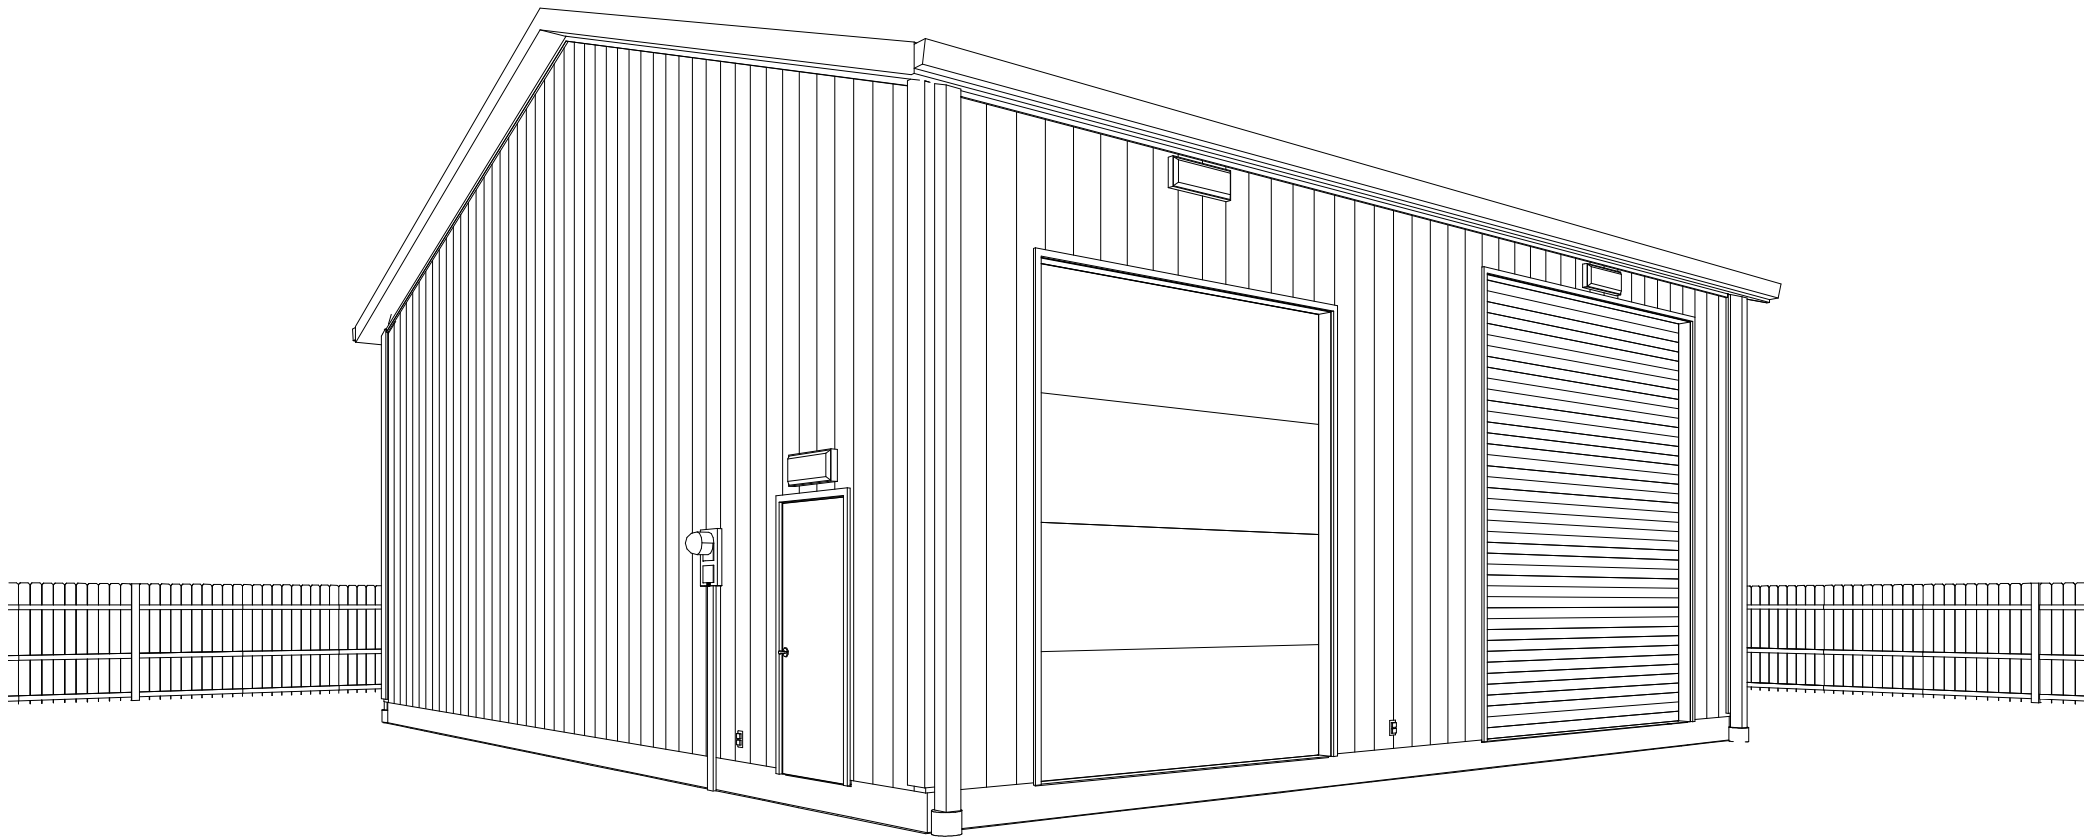

A3
A3.1
PROPOSED
FRONT PERSPECTIVE
SCALE: 0" = 0'0

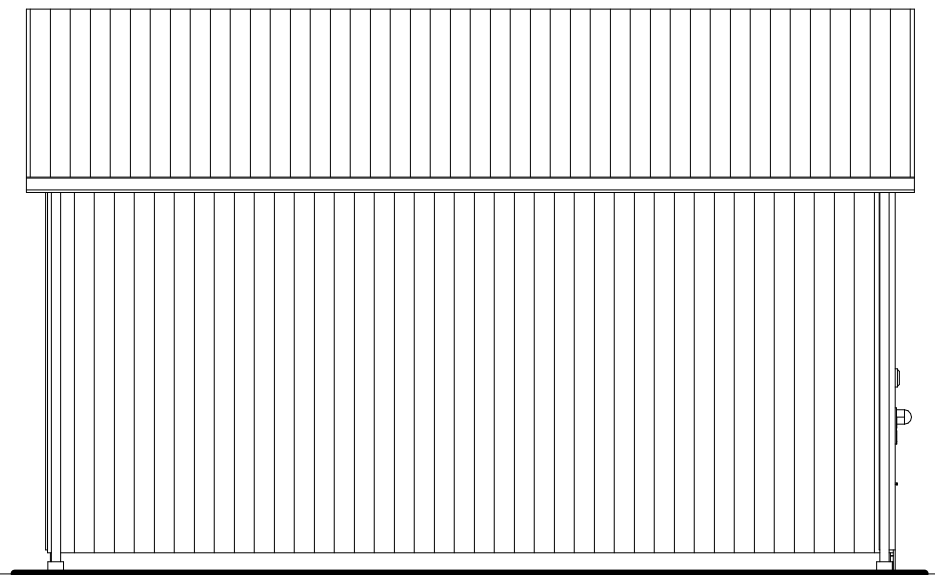


ENDWALL EWB: REAR ELEVATION

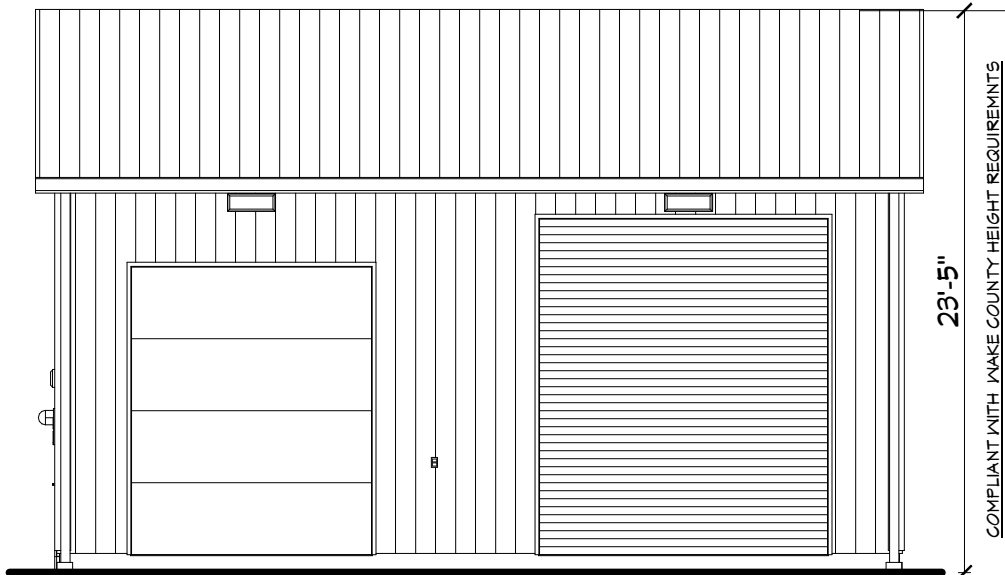


ENDWALL EWD: FRONT ELEVATION

A3
A3.2
FRONT/REAR ELEVATION
SCALE: 1/8" = 1'0

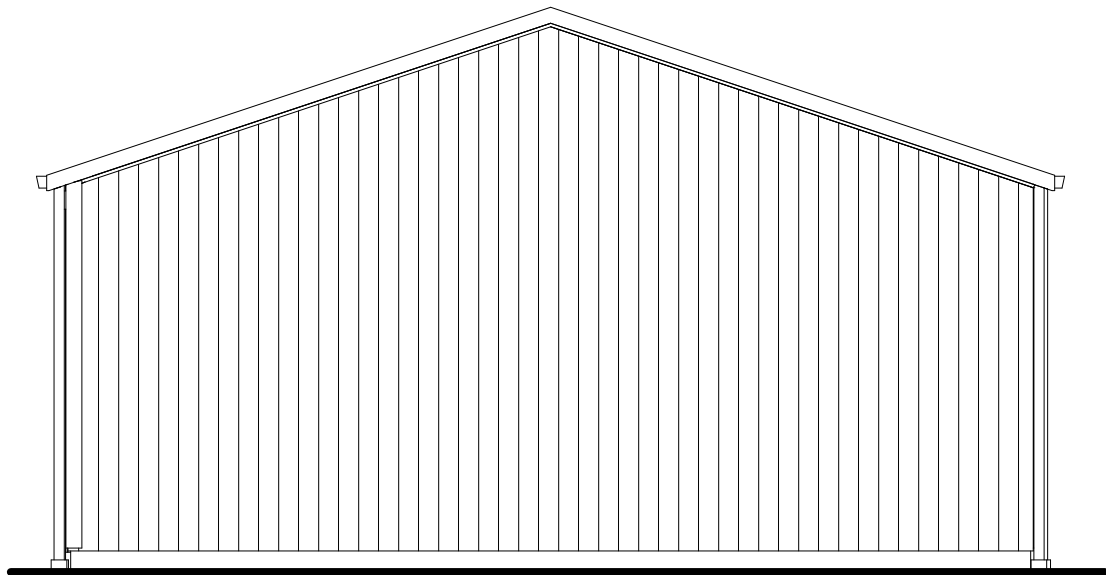

SIDEWALL SWA: RIGHT ELEVATION

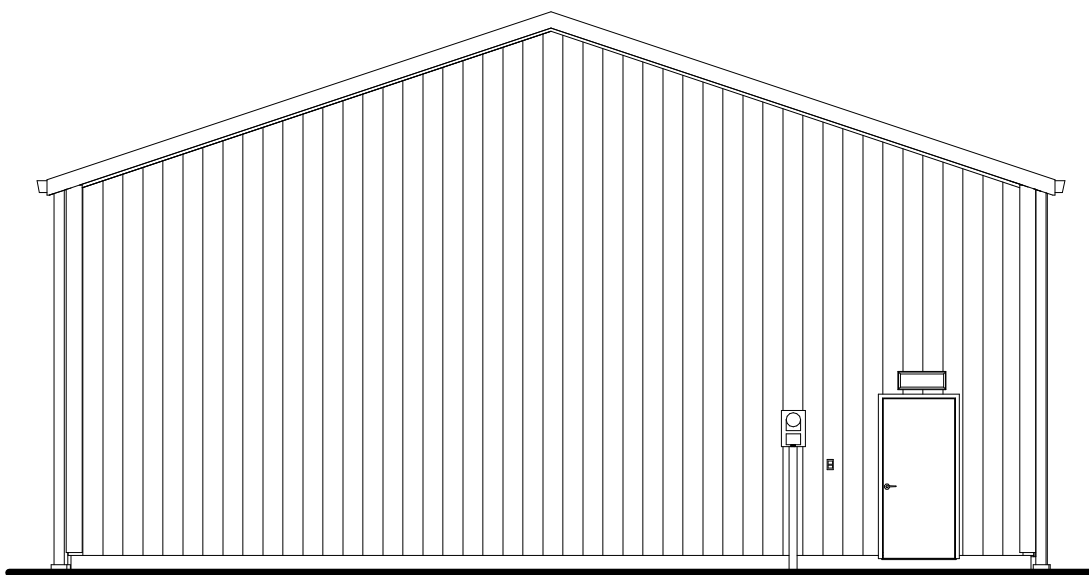

SIDEWALL SWC: LEFT ELEVATION

A3
A3.3
RIGTH/LEFT ELEVATION
SCALE: 1/8" = 1'0

JOB # 1055: [REDACTED]

PRELIMINARY NOT FOR PERMT – NOT ENGINEERED DRAWINGS

CONSULTATION MEETING DATES:
#1 TUES. SEPT-8,2026
#2 WED. SEPT-9,2026
TOTAL HOURS TO-DATE:

DRAWING HRS TO-DATE 9/15/2026 = 42-HRS
AS OF: 2:50 PM

PLAN REVISION NO: #02
REVISION DATE: SEPT 13-15, 2026
DOCUMENT APPROVAL: SHEET # 3
OWNER APPROVAL _____
APPROVAL DATE: _____
©2026 COPYRIGHT NOTICE

NOTICE: THIS DOCUMENT IS OWNED BY INCO STEEL BUILDINGS CORPORATION. AD INFINITUM.
NO PART OF THIS DOCUMENTS MAY BE USED, REPRODUCED, MODIFIED OR TRANSMITTED INCLUDING ADAPTATION OF THE PLANS OR ILLUSTRATIONS IN PART OR IN THEIR ENTIRETY IN ANY FORM OR BY ANY MEANS, ELECTRONIC OR MECHANICAL, INCLUDING PHOTOCOPYING, RECORDING OR BY ANY TYPE OF INFORMATION STORAGE AND RETRIEVAL SYSTEM WITHOUT THE EXPRESSED WRITTEN PRIOR PERMISSION FROM THE OWNER, ORIGINATOR AND CREATOR, INCO STEEL BUILDINGS CORP.
THE DOCUMENT REPRESENTS AN EXCLUSIVE MEANS OF SERVICE, CONNECTED TO AND PROVIDED BY INCO STEEL BUILDINGS CORPORATION FOR THE CONSTRUCTION OF A SINGLE, INDEPENDENT PROJECT FOR THE CLIENT(S) AS WRITTEN HEREIN. NO OTHER USE IS AUTHORIZED OR PERMITTED BY INCO STEEL BUILDINGS CORPORATION.

STORAGE BUILDING
PRE-ENGINEERED STEEL BUILDING

JOSH CHAMBLEE
801 ELBRIDGE DR, RALEIGH, NC 27603
WAKE COUNTY NORTH CAROLINA
ID# 0204177, LO7 WORTHINGTON SUB BM1994-70

INCO STEEL BUILDINGS
LICENSED GENERAL CONTRACTOR #87272
300 SOUTHTOWN CIRCLE, ROLESVILLE, NC 27571
OFFICE: (919) 335-8099 FIELD: (919) 391-7577


DRAWN BY: JOHN INMAN TEL: 919-391-7577
REVISIONS: SEPT 13-15, 2026
PLAN START DATE: SET-09-2026
PLAN PRINT DATE: Thursday, September 17, 2026
FINAL PRINT DATE: Thursday, September 17, 2026
DRAWING NO: 1055
STRUCTURAL ENGINEER DATA (Not Applicable)
STAMP DATE:
FIRM NAME:
FIRM ADDRESS:
FIRM TELEPHONE OFFICE:

DRAWING SHEET NO
A3
OF 3 SHEETS

Intellectual Property and Ownership of Drawings: All architectural drawings, specifications, and other documents prepared by Inco Steel Buildings, Inc, are instruments of service and remain the sole property of the Company, which retains all common law, statutory, and other reserved rights, including copyrights. These drawings are provided to the Client solely for use with respect to this specific project. The Client is granted a non-exclusive license to possess and use the drawings for the execution of the project, but they may not be sold, leased, or transferred to any other party. Any unauthorized use, modification, or reuse of these drawings without the express written consent of Inco Steel Buildings, Inc, is strictly prohibited. Upon request or termination of this Agreement, the Client agrees to promptly return or destroy all copies of the drawings. DESIGN START DATE: Sept-09, 2026. FIRST PRINTING DATE: 9/17/2026. REVISION DATE(S): . CURRENT PRINT DATE: Thursday, September 17, 2026.

Construction work detailed herein must comply with the 2024 North Carolina State Building Code (or the legally adopted subsequent edition in effect at the time of permit application), including all local codes and ordinances.

TOWN/CITY/COUNTY OF WAKE COUNTY NORTH CAROLINA INSPECTIONS

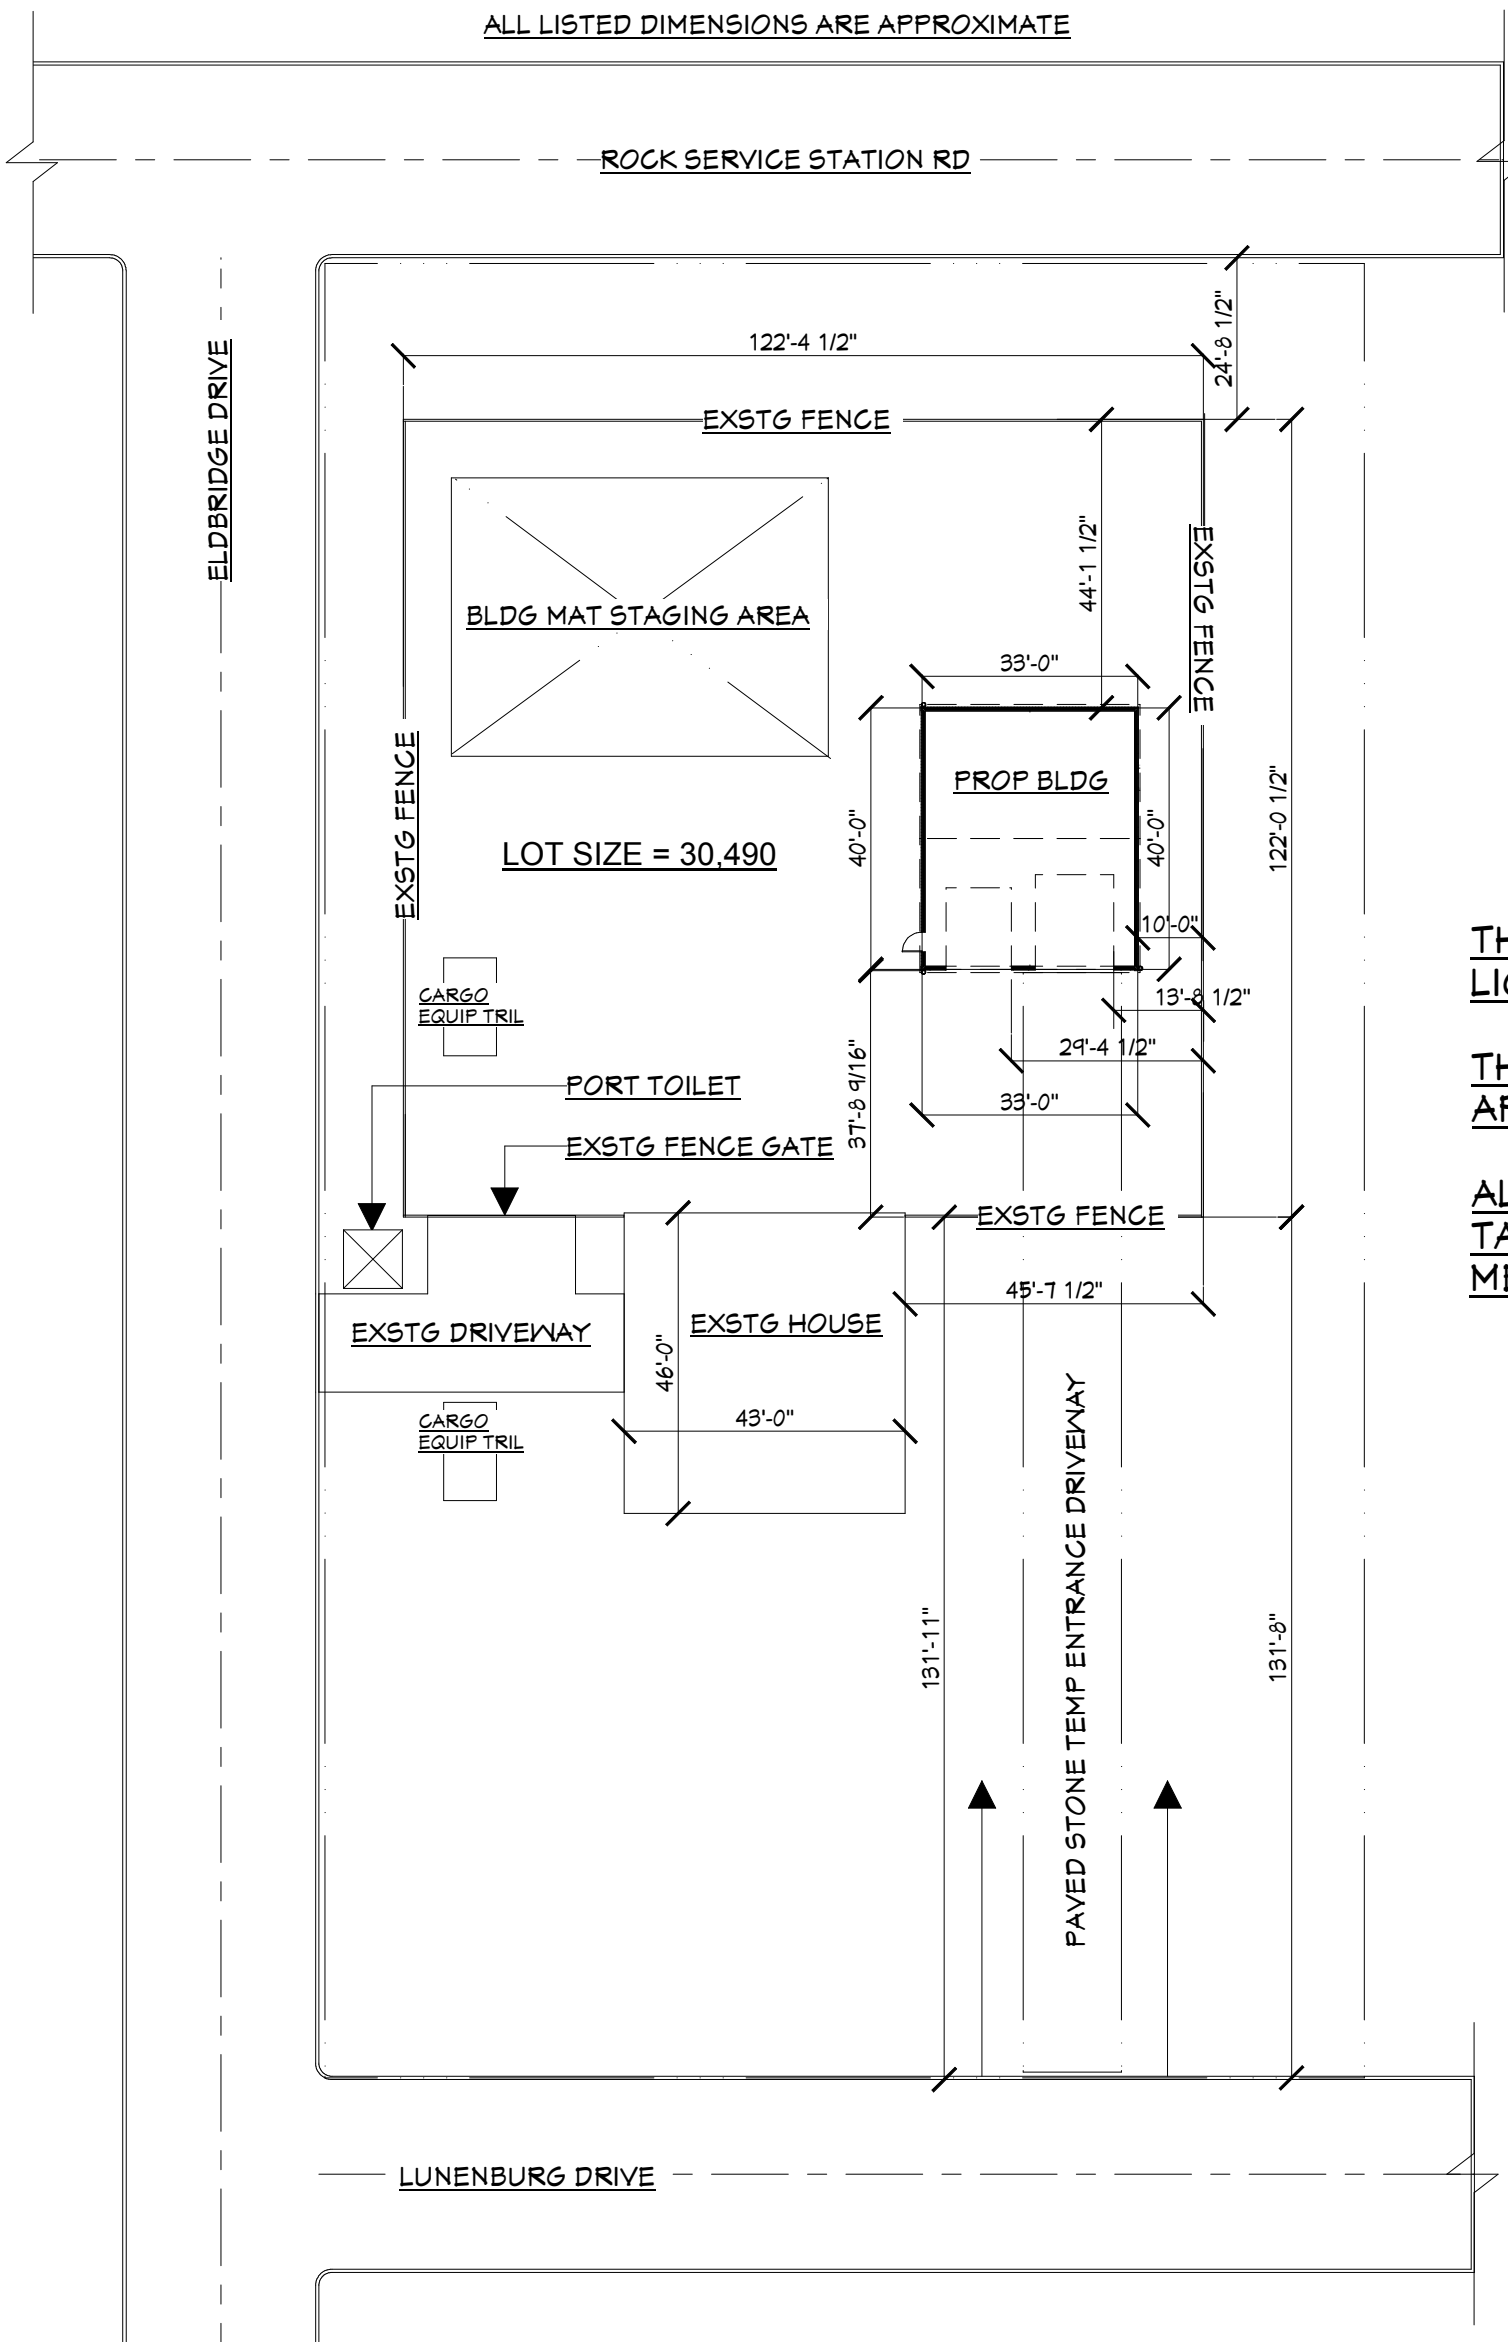

THIS IS NOT AN OFFICIAL PLAT PLAN BY A
LICENSED SURVEYOR

THIS DRAWING CANNOT BE USED FOR PERMIT
APPLICATION FILING IN WAKE COUNTY

ALL DIMENSIONS AS LISTED ARE APPROXIMATE,
TAKEN BY BUILDER, DURING ONSITE
MEASUREMENTS OF EXISTING CONDITIONS

JOB # 1055: [REDACTED]

PRELIMINARY NOT FOR PERMT – NOT ENGINEERED DRAWINGS

CONSULTATION MEETING DATES:
#1 TUES. SEPT-8,2026
#2 WED. SEPT-9,2026
TOTAL HOURS TO-DATE:

DRAWING HRS TO-DATE 9/15/2026 = 42-HRS
AS OF: 2:50 PM

PLAN REVISION NO: #02

REVISION DATE: SEPT 13-15, 2026

DOCUMENT APPROVAL: SHEET # 4

OWNER APPROVAL _____

APPROVAL DATE: _____

©2026 COPYRIGHT NOTICE

NOTICE: THIS DOCUMENT IS OWNED BY INCO STEEL BUILDINGS CORPORATION. AD INFINITUM.

NO PART OF THIS DOCUMENTS MAY BE USED, REPRODUCED, MODIFIED OR TRANSMITTED INCLUDING ADAPTATION OF THE PLANS OR ILLUSTRATIONS IN PART OR IN THEIR ENTIRETY IN ANY FORM OR BY ANY MEANS, ELECTRONIC OR MECHANICAL, INCLUDING PHOTOCOPYING, RECORDING OR BY ANY TYPE OF INFORMATION STORAGE AND RETRIEVAL SYSTEM WITHOUT THE EXPRESSED WRITTEN PRIOR PERMISSION FROM THE OWNER, ORIGINATOR AND CREATOR, INCO STEEL BUILDINGS CORP.
THE DOCUMENT REPRESENTS AN EXCLUSIVE MEANS OF SERVICE, CONNECTED TO AND PROVIDED BY INCO STEEL BUILDINGS CORPORATION FOR THE CONSTRUCTION OF A SINGLE, INDEPENDENT PROJECT FOR THE CLIENT(S) AS WRITTEN HEREIN. NO OTHER USE IS AUTHORIZED OR PERMITTED BY INCO STEEL BUILDINGS CORPORATION.

STORAGE BUILDING
PRE-ENGINEERED STEEL BUILDING

JOSH CHAMBLEE
801 ELBRIDGE DR, RALEIGH, NC 27603
WAKE COUNTY NORTH CAROLINA
ID# 0204177, LO7 WORTHINGTON SUB BM1994-70

INCO STEEL BUILDINGS

LICENSED GENERAL CONTRACTOR #87272
300 SOUTHTOWN CIRCLE, ROLESVILLE, NC 27571
OFFICE: (919) 335-8099 FIELD: (919) 391-7577

DRAWN BY: JOHN INMAN TEL: 919-391-7577

REVISIONS: SEPT 13-15, 2026
PLAN START DATE: SET-09-2026
PLAN PRINT DATE: Thursday, September 17, 2026
FINAL PRINT DATE: Thursday, September 17, 2026
DRAWING NO: 1055

STRUCTURAL ENGINEER DATA (Not Applicable)
STAMP DATE:
FIRM NAME:
FIRM ADDRESS:
FIRM TELEPHONE OFFICE:

DRAWING SHEET NO

A4


OF 4 SHEETS

©MMIV-MMXXVI JOHN INMAN - BUILDING DESIGNER - 919.391.7577 INCO STEEL BUILDINGS, INC. ROLESVILLE, N.C.

Intellectual Property and Ownership of Drawings: All architectural drawings, specifications, and other documents prepared by Inco Steel Buildings, Inc, are instruments of service and remain the sole property of the Company, which retains all common law, statutory, and other reserved rights, including copyrights. These drawings are provided to the Client solely for use with respect to this specific project. The Client is granted a non-exclusive license to possess and use the drawings for the execution of the project, but they may not be sold, leased, or transferred to any other party. Any unauthorized use, modification, or reuse of these drawings without the express written consent of Inco Steel Buildings, Inc, is strictly prohibited. Upon request or termination of this Agreement, the Client agrees to promptly return or destroy all copies of the drawings. DESIGN START DATE: Sept-09, 2026. FIRST PRINTING DATE: 9/17/2026. REVISION DATE(S): . CURRENT PRINT DATE: Thursday, September 17, 2026.

Construction work detailed herein must comply with the 2024 North Carolina State Building Code (or the legally adopted subsequent edition in effect at the time of permit application), including all local codes and ordinances.

TOWN/CITY/COUNTY OF WAKE COUNTY NORTH CAROLINA INSPECTIONS

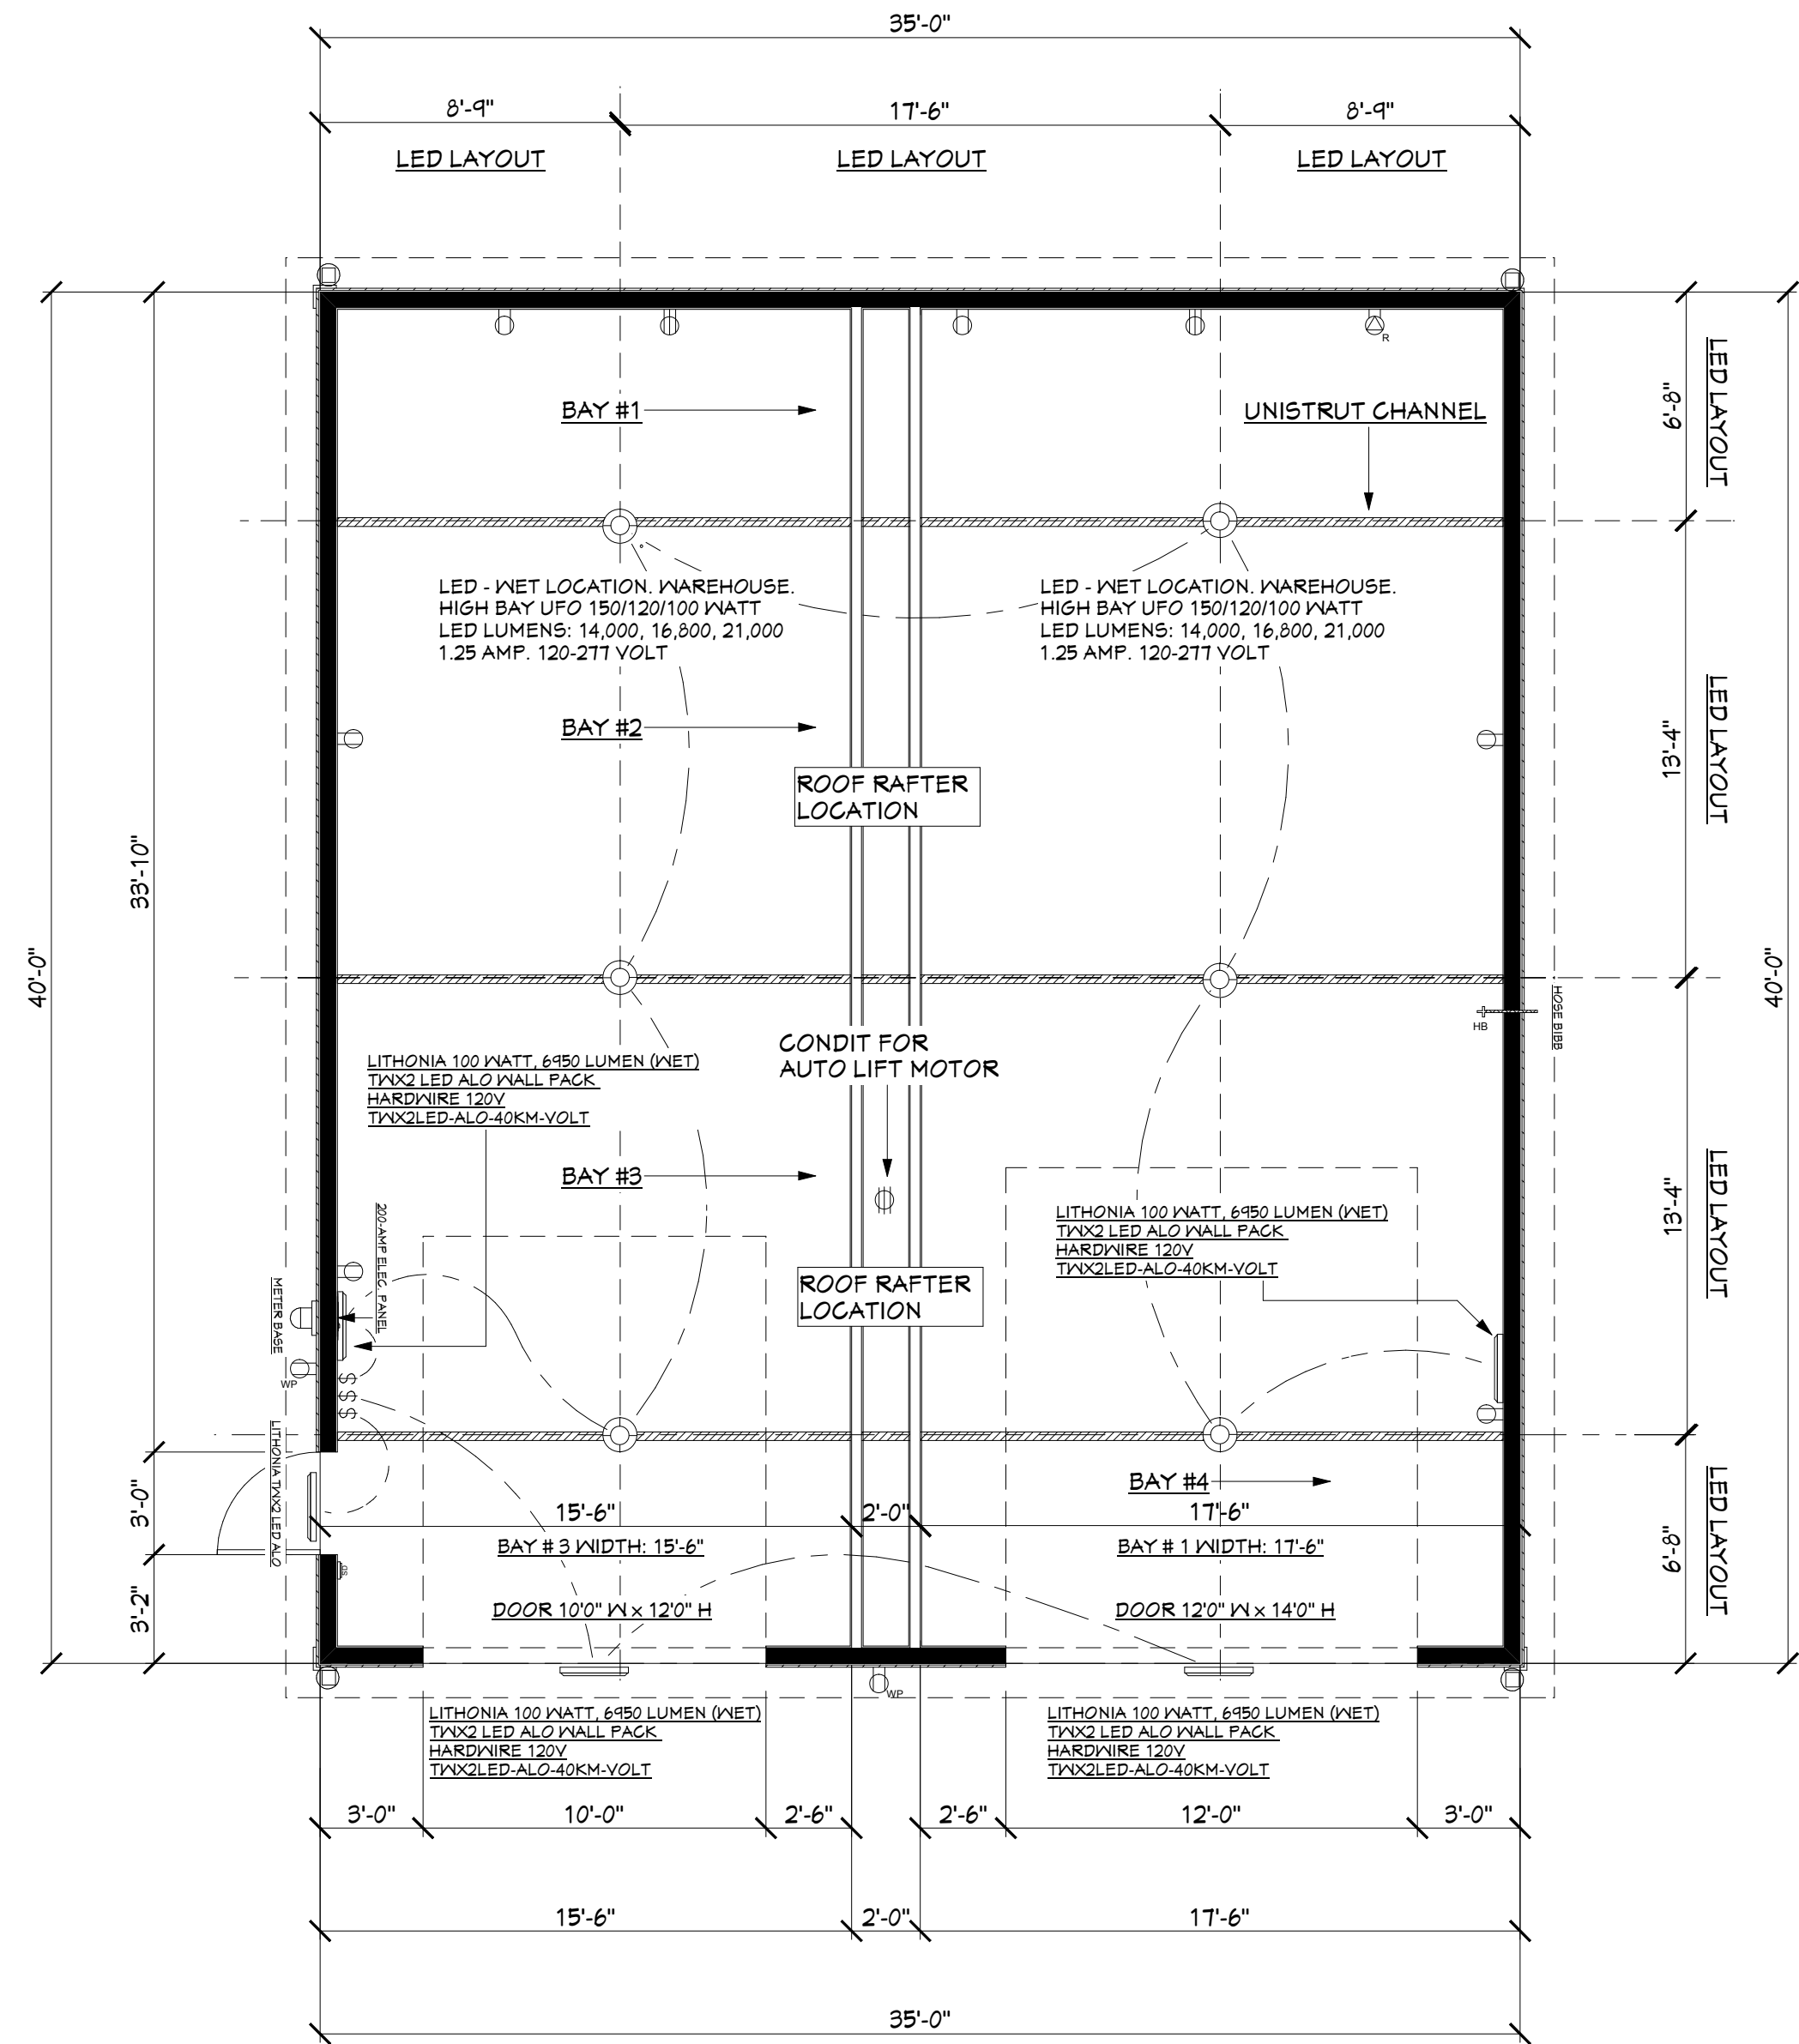

ELECTRICAL LEGEND	
SYMBOL	DESCRIPTION
	METER SOCKET
	PANEL BOX
	CEILING FAN W/ LIGHT
	FLUORESCENT LIGHT FIXTURE
	110V CEILING LIGHT FIXTURE
	110V RECESSED LIGHT FIXTURE
	110V EAVE LIGHT FIXTURE
	110V CHANDELIER LIGHT FIXTURE
	110V WALL LIGHT FIXTURE
	SINGLE POLE SWITCH
	THREE WAY SWITCH
	FOUR WAY SWITCH
	DIMMER SWITCH
	OUTDOOR SWITCH
	110V DUPLEX RECEPTACLE
	110V DUPLEX RECEPTACLE GROUND FAULT
	110V DUPLEX RECEPTACLE W/ WEATHERPROOF COVER
	110VFLOOR MOUNTED DUPLEX RECEPTACLE
	240V RECEPTACLE
	TELEPHONE JACKS
	TELEVISION JACKS
	DOOR BELL PUSH BUTTON
	THERMOSTAT
	SMOKE DETECTOR
	EXHAUST FAN
	DOOR CHIME
	FIRE ALARM PANEL
	COMPUTER POINT

A5
A5.1

PROPSD ELECTRICAL SYSTEM
SCALE: 0" = 0'0

JOB # 1055: [REDACTED]

PRELIMINARY NOT FOR PERMT – NOT ENGINEERED DRAWINGS

CONSULTATION MEETING DATES:
#1 TUES. SEPT-8,2026
#2 WED. SEPT-9,2026
TOTAL HOURS TO-DATE:

DRAWING HRS TO-DATE 9/15/2026 = 42-HRS
AS OF: 2:50 PM

PLAN REVISION NO: #02

REVISION DATE: SEPT 13-15, 2026

DOCUMENT APPROVAL: SHEET # 5

OWNER APPROVAL_____

APPROVAL DATE:_____

©2026 COPYRIGHT NOTICE

NOTICE: THIS DOCUMENT IS OWNED BY INCO STEEL BUILDINGS CORPORATION; AD INFINITUM.

NO PART OF THIS DOCUMENTS MAY BE USED, REPRODUCED, MODIFIED OR TRANSMITTED INCLUDING ADAPTATION OF THE PLANS OR ILLUSTRATIONS IN PART OR IN THEIR ENTIRETY IN ANY FORM OR BY ANY MEANS, ELECTRONIC OR MECHANICAL, INCLUDING PHOTOCOPYING, RECORDING OR BY ANY TYPE OF INFORMATION STORAGE AND RETRIEVAL SYSTEM WITHOUT THE EXPRESSED WRITTEN PRIOR PERMISSION FROM THE OWNER, ORIGINATOR AND CREATOR, INCO STEEL BUILDINGS CORP.

THE DOCUMENT REPRESENTS AN EXCLUSIVE MEANS OF SERVICE, CONNECTED TO AND PROVIDED BY INCO STEEL BUILDINGS CORPORATION FOR THE CONSTRUCTION OF A SINGLE, INDEPENDENT PROJECT FOR THE CLIENT(S) AS WRITTEN HEREIN. NO OTHER USE IS AUTHORIZED OR PERMITTED BY INCO STEEL BUILDINGS CORPORATION.

STORAGE BUILDING
PRE-ENGINEERED STEEL BUILDING

JOSH CHAMBLEE
801 ELBRIDGE DR, RALEIGH, NC 27603
WAKE COUNTY NORTH CAROLINA
ID# 0204177, LO7 WORTHINGTON SUB BM1994-70

INCO STEEL BUILDINGS
LICENSED GENERAL CONTRACTOR #87272
300 SOUTHTOWN CIRCLE, ROLESVILLE, NC 27571
OFFICE: (919) 335-8099 FIELD: (919) 391-7577

DRAWN BY: JOHN INMAN TEL: 919-391-7577

REVISIONS: SEPT 13-15, 2026
PLAN START DATE: SET-09-2026
PLAN PRINT DATE: Thursday, September 17, 2026
FINAL PRINT DATE: Thursday, September 17, 2026
DRAWING NO: 1055

STRUCTURAL ENGINEER DATA (Not Applicable)
STAMP DATE:
FIRM NAME:
FIRM ADDRESS:
FIRM TELEPHONE OFFICE:

DRAWING SHEET NO



A5

OF 5 SHEETS

Intellectual Property and Ownership of Drawings: All architectural drawings, specifications, and other documents prepared by Inco Steel Buildings, Inc, are instruments of service and remain the sole property of the Company, which retains all common law, statutory, and other reserved rights, including copyrights. These drawings are provided to the Client solely for use with respect to this specific project. The Client is granted a non-exclusive license to possess and use the drawings for the execution of the project, but they may not be sold, leased, or transferred to any other party. Any unauthorized use, modification, or reuse of these drawings without the express written consent of Inco Steel Buildings, Inc, is strictly prohibited. Upon request or termination of this Agreement, the Client agrees to promptly return or destroy all copies of the drawings. DESIGN START DATE: Sept-09, 2026. FIRST PRINTING DATE: 9/17/2026. REVISION DATE(S): . CURRENT PRINT DATE: Thursday, September 17, 2026.

Construction work detailed herein must comply with the 2024 North Carolina State Building Code (or the legally adopted subsequent edition in effect at the time of permit application), including all local codes and ordinances.

TOWN/CITY/COUNTY OF WAKE COUNTY NORTH CAROLINA INSPECTIONS

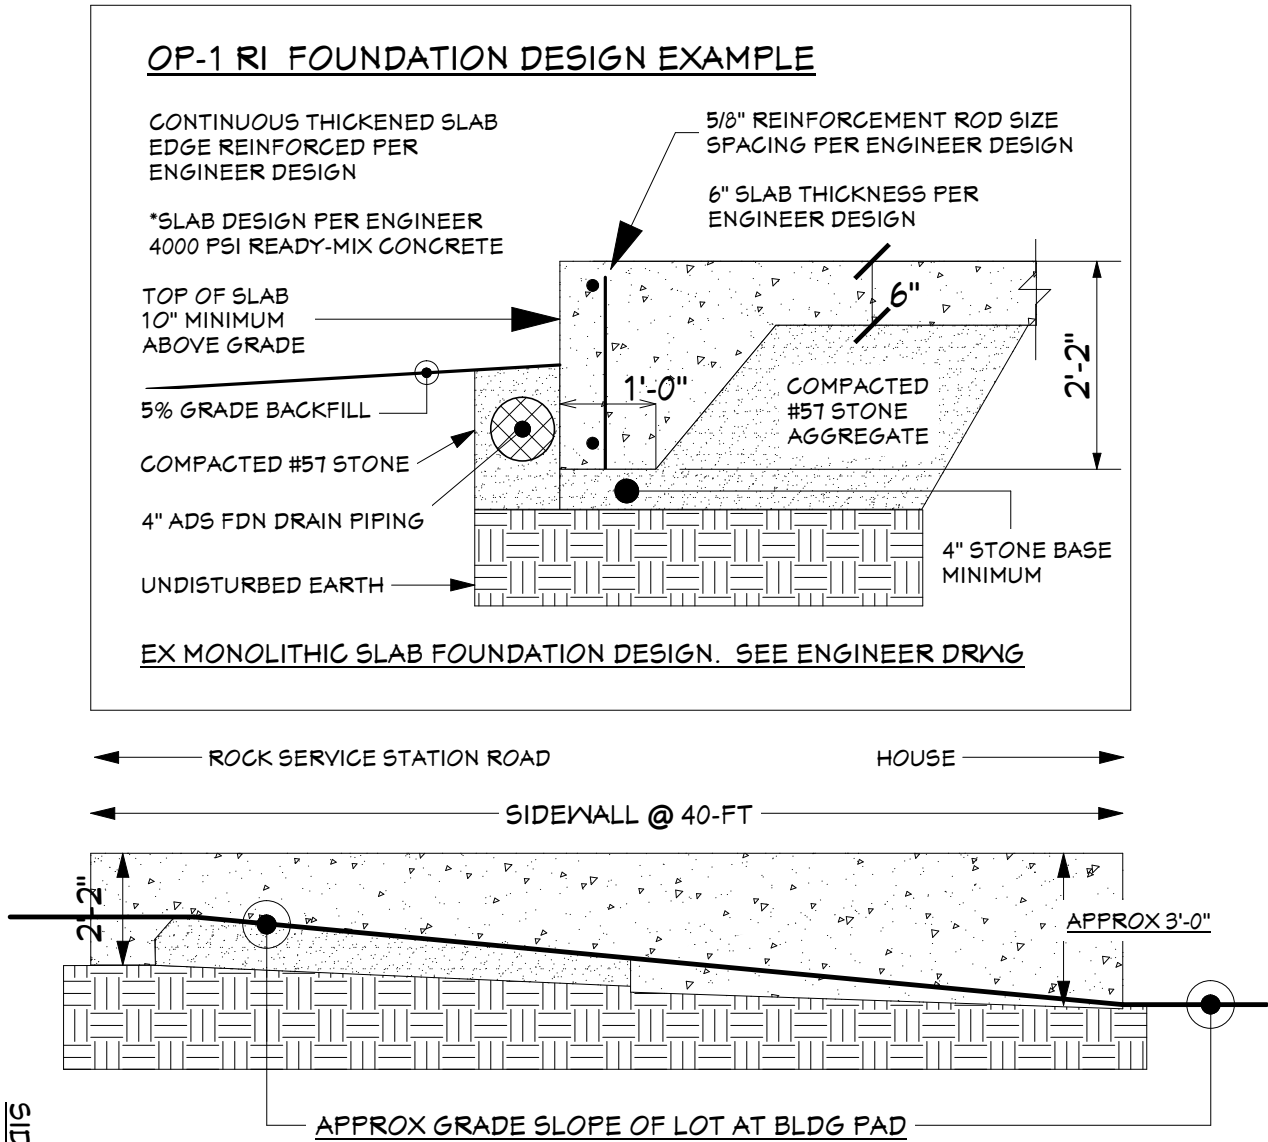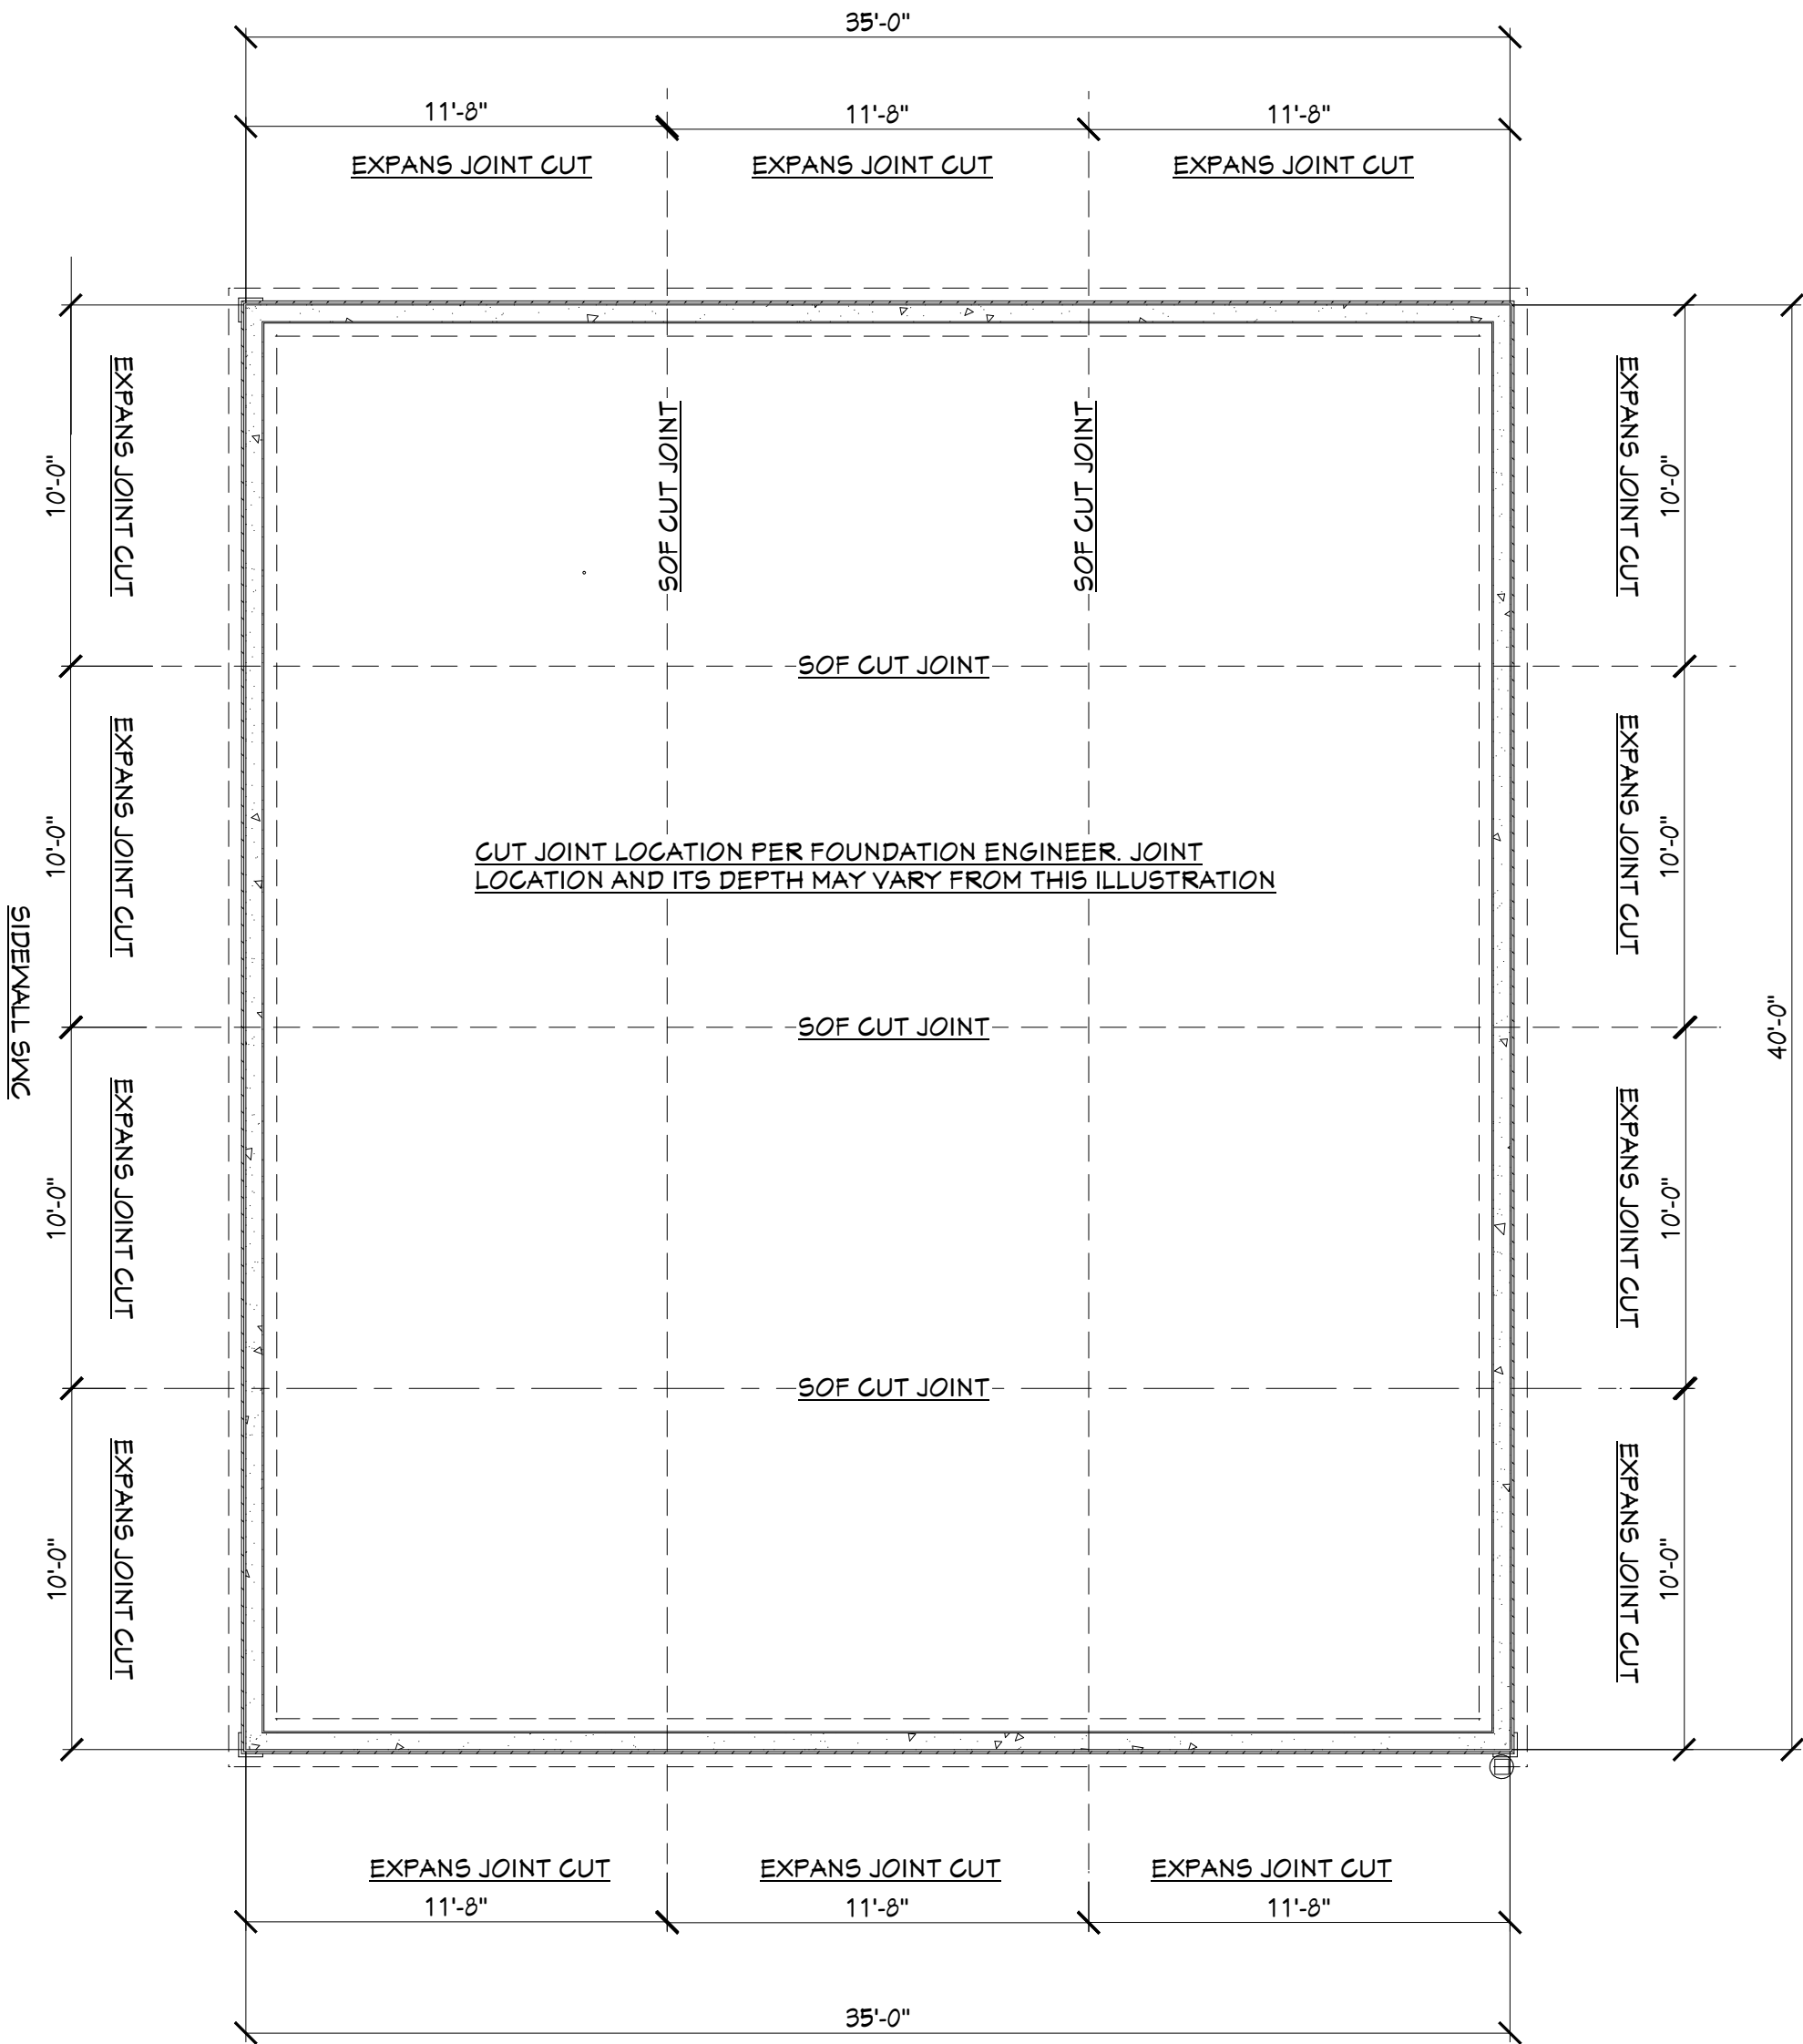

A6
A6.1 FOUNDATION PLAN
SCALE: 0" = 0'0

JOB # 1055: [REDACTED]

PRELIMINARY NOT FOR PERMT – NOT ENGINEERED DRAWINGS

CONSULTATION MEETING DATES:
#1 TUES. SEPT-8,2026
#2 WED. SEPT-9,2026
TOTAL HOURS TO-DATE:
DRAWING HRS TO-DATE 9/15/2026 = 42-HRS
AS OF: 2:50 PM

PLAN REVISION NO: #02
REVISION DATE: SEPT 13-15, 2026
DOCUMENT APPROVAL: SHEET # 6
OWNER APPROVAL _____
APPROVAL DATE: _____
©2026 COPYRIGHT NOTICE

NOTICE: THIS DOCUMENT IS OWNED BY INCO STEEL BUILDINGS CORPORATION. AD INFINITUM.
NO PART OF THIS DOCUMENTS MAY BE USED, REPRODUCED, MODIFIED OR TRANSMITTED INCLUDING ADAPTATION OF THE PLANS OR ILLUSTRATIONS IN PART OR IN THEIR ENTIRETY IN ANY FORM OR BY ANY MEANS, ELECTRONIC OR MECHANICAL, INCLUDING PHOTOCOPYING, RECORDING OR BY ANY TYPE OF INFORMATION STORAGE AND RETRIEVAL SYSTEM WITHOUT THE EXPRESSED WRITTEN PRIOR PERMISSION FROM THE OWNER, ORIGINATOR AND CREATOR, INCO STEEL BUILDINGS CORP.
THE DOCUMENT REPRESENTS AN EXCLUSIVE MEANS OF SERVICE, CONNECTED TO AND PROVIDED BY INCO STEEL BUILDINGS CORPORATION FOR THE CONSTRUCTION OF A SINGLE, INDEPENDENT PROJECT FOR THE CLIENT(S) AS WRITTEN HEREIN. NO OTHER USE IS AUTHORIZED OR PERMITTED BY INCO STEEL BUILDINGS CORPORATION.

STORAGE BUILDING
PRE-ENGINEERED STEEL BUILDING

JOSH CHAMBLEE
801 ELBRIDGE DR, RALEIGH, NC 27603
WAKE COUNTY NORTH CAROLINA
ID# 0204177, LO7 WORTHINGTON SUB BM1994-70

INCO STEEL BUILDINGS
LICENSED GENERAL CONTRACTOR #87272
300 SOUTHTOWN CIRCLE, ROLESVILLE, NC 27571
OFFICE: (919) 335-8099 FIELD: (919) 391-7577

DRAWN BY: JOHN INMAN TEL: 919-391-7577

REVISIONS: SEPT 13-15, 2026
PLAN START DATE: SET-09-2026
PLAN PRINT DATE: Thursday, September 17, 2026
FINAL PRINT DATE: Thursday, September 17, 2026
DRAWING NO: 1055

STRUCTURAL ENGINEER DATA (Not Applicable)
STAMP DATE:
FIRM NAME:
FIRM ADDRESS:
FIRM TELEPHONE OFFICE:

DRAWING SHEET NO

A6
OF 6 SHEETS